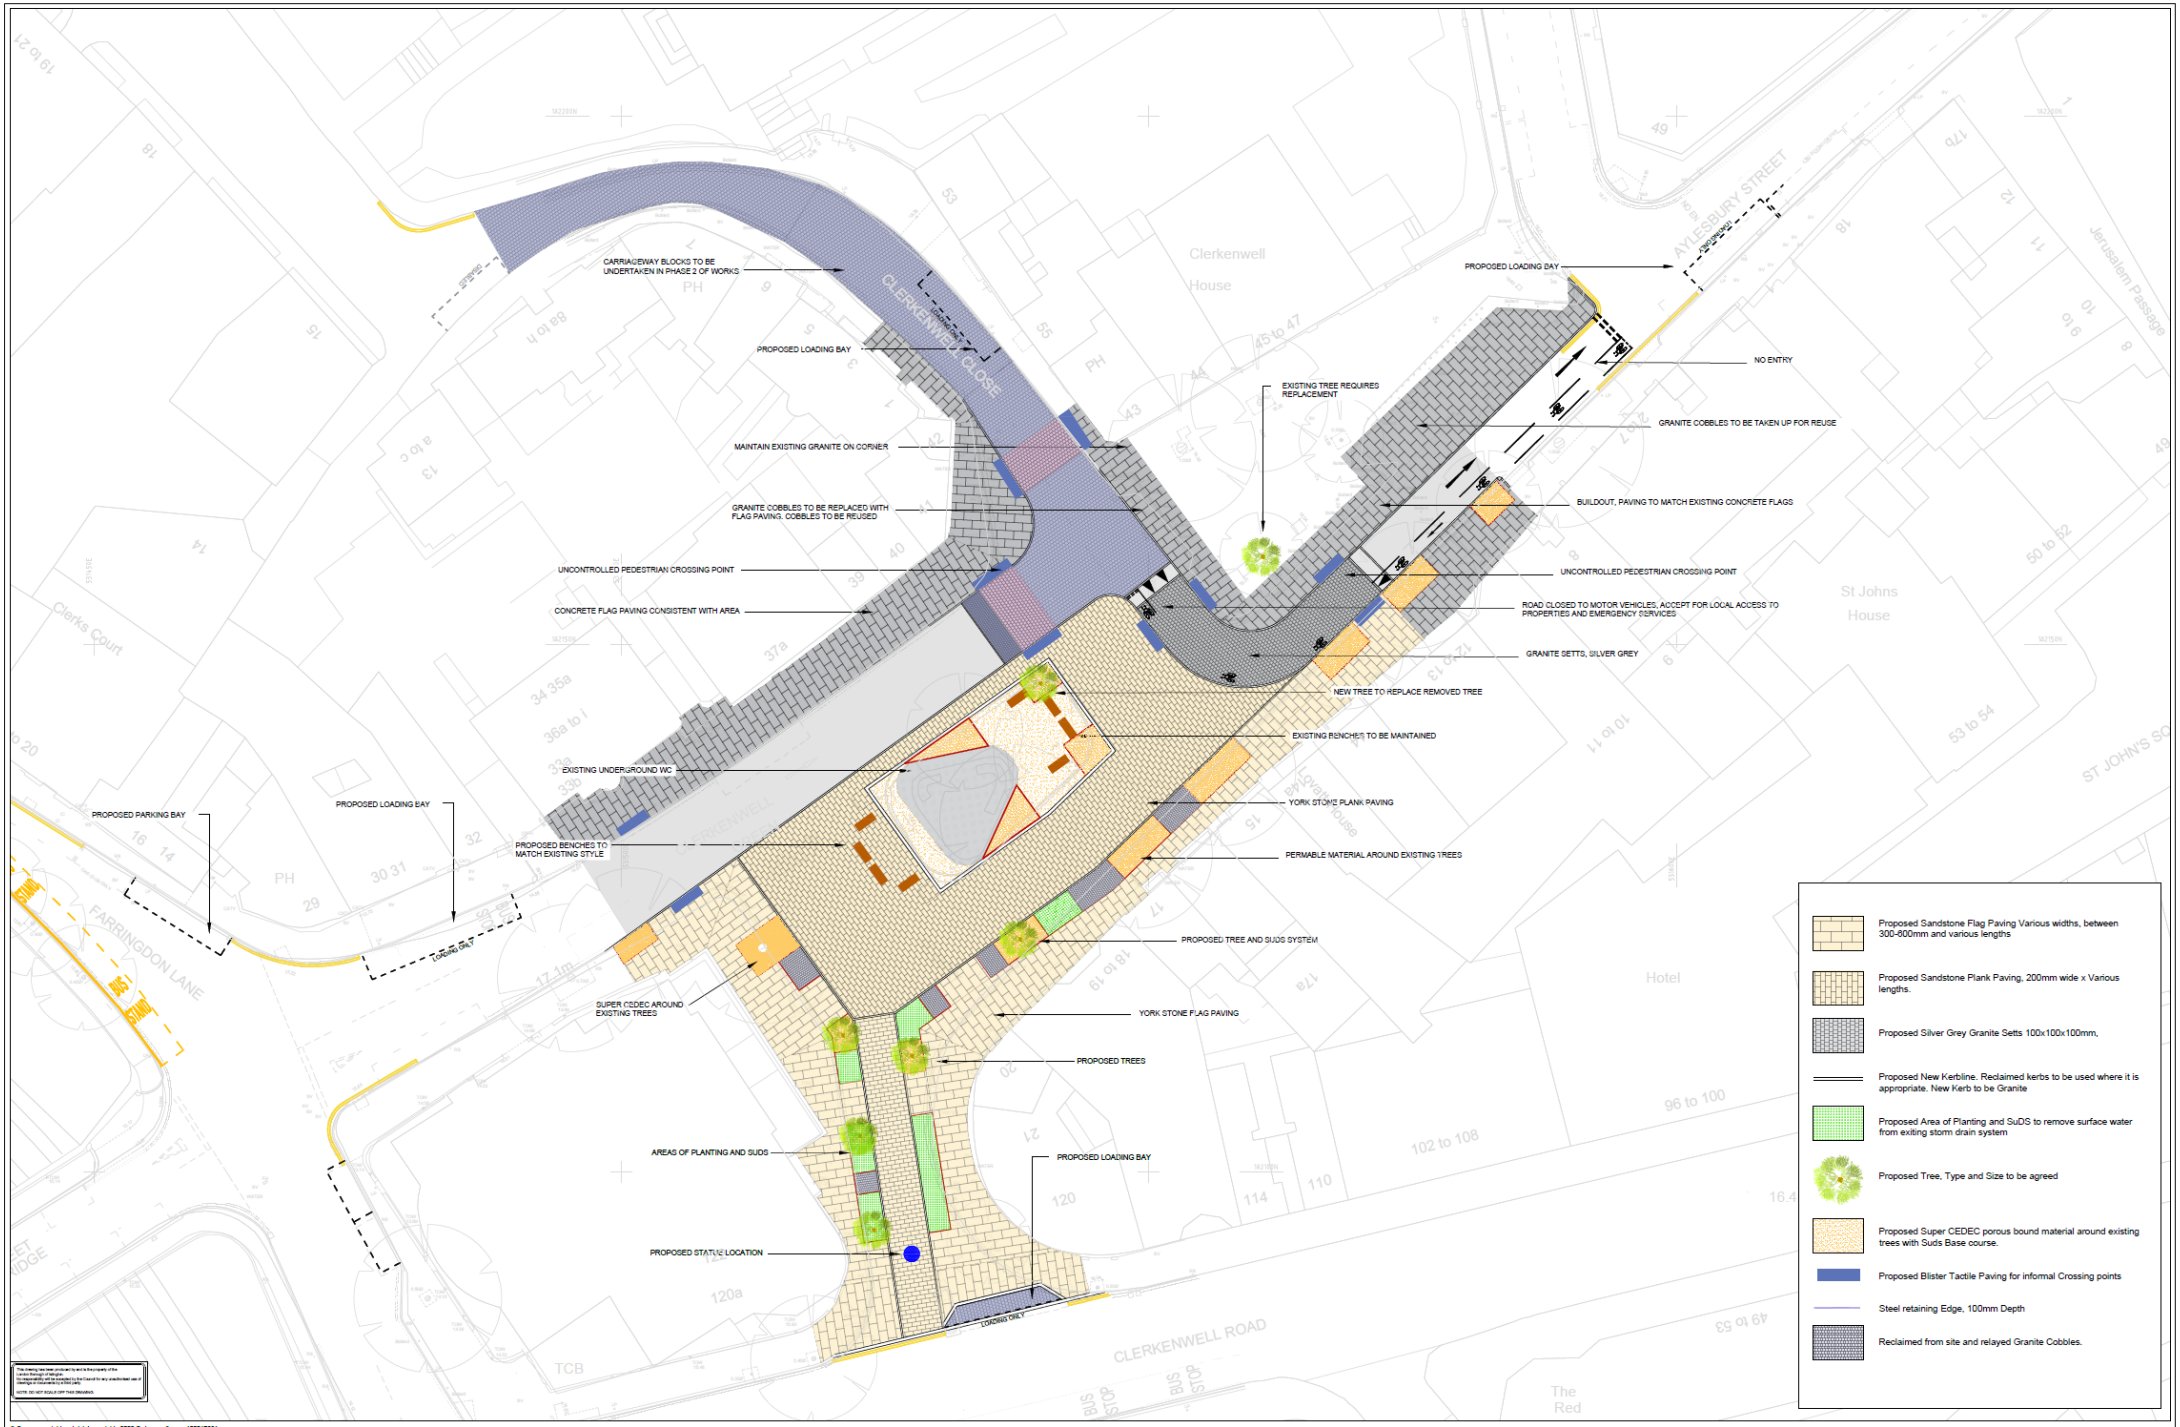


© Crown copyright and database rights 2022 Ordnance Survey 100017661.

Job Title:
CLERKENWELL GREEN
Public Realm 2023

Drawing Title:
GENERAL ARRANGEMENT

ISLINGTON
Traffic and Parking
Islington Council
1 Cottage Road, London N7 8TP
Tel:
Mob:
Email:
Martin Cooijmans
Director of Climate Change and Transport

Scale @ A1: 1:250
Date: DEC 22
Drawn by: TAB
Chkd / Appd by: CJ

| Rev | Date | Description | By |
|---|---|---|---|

Drawing Number: General Arrangement 01
Rev: D